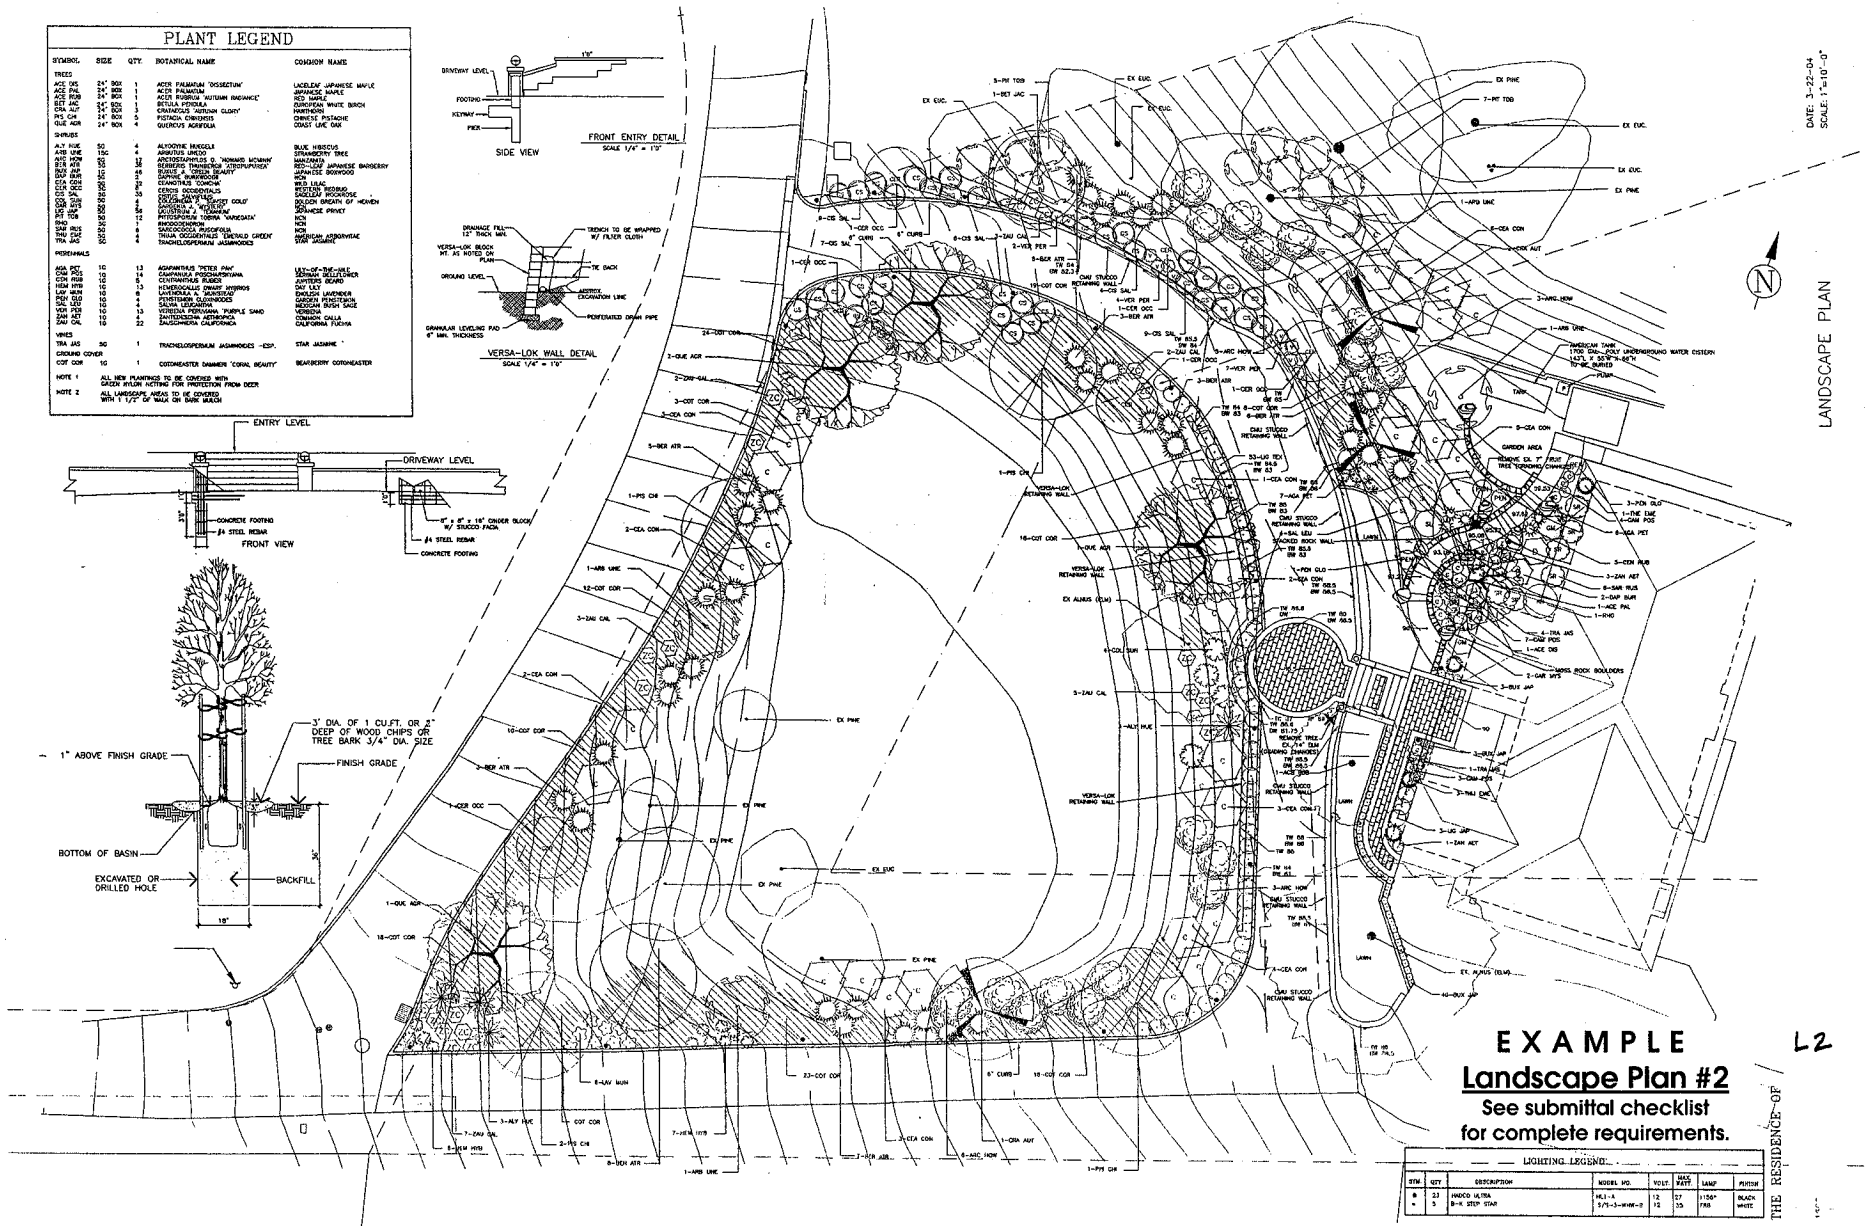
PLANT LEGEND
SYMBOL SIZE QTY. BOTANICAL NAME COMMON NAME
TREES
ACE DIS 24" BOX 1 ACER PALMATUM 'DISSECTUM' LACELEAF JAPANESE MAPLE
ACE PAL 24" BOX 1 ACER PALMATUM JAPANESE MAPLE
ACE RUB 24" BOX 1 ACER RUBRUM 'AUTUMN RADIANCE' RED MAPLE
BET JAC 24" BOX 1 BETULA PENDULA EUROPEAN WHITE BIRCH
CRA AUT 24" BOX 3 CRATAEGUS 'AUTUMN GLORY' HAWTHORN
PIS CHI 24" BOX 5 PISTACIA CHINENSIS CHINESE PISTACHE
QUE AGR 24" BOX 4 QUERCUS AGRIFOLIA COAST LIVE OAK
SHRUBS
A.F HUE 5G 4 ALYOGYNE HUEGELII BLUE HIBISCUS
ARB UNE 15G 4 ARBUTUS UNEDO STRAWBERRY TREE
ARC HOW 5G 12 ARCTOSTAPHYLOS O. 'HOWARD MCMINN' MANZANITA
BER ATR 5G 18 BERBERIS THUNBERGII ATROPURPUREA' RED-LEAF JAPANESE BARBERRY
BUX JAP 1G 26 BUXUS M. 'GREEN BEAUTY' JAPANESE BOXWOOD
DAP BUR 5G 2 DAPHNE BURKWOODII 'BOX
CEA CON 5G 22 CEANOTHUS 'CONCHA' WILD LILAC
CIS OBL 5G 3 CISTUS OBTUSIFOLIUS SAGEFOLIA' ROCKROSE
CIS SAL 5G 10 CISTUS SALVIFOLIUS 'PROSTRATUS' ROCKROSE
COR SUN 5G 4 COLEONEMA PULCHELLUM 'SUNSET GOLD' BOLDEN BREATH OF HEAVEN
GAR MYR 5G 2 GARRYA x 'MISSOURI' SILK TASSEL
LIG JAP 5G 56 LIGUSTRUM J. 'COMPACTUM' JAPANESE PRIVET
MYO PAR 5G 12 MYOPORUM PARVIFOLIUM 'VARIEGATA' NCN
RHO 5G 2 RHODODENDRON NCN
SAR RUS 5G 4 SARCOCOCCA RUSCIFOLIA NCN
THU OCC 5G 4 THUJA OCCIDENTALIS 'EMERALD GREEN' AMERICAN ARBORVITAE
TRA JAS 5G 4 TRACHELOSPERMUM JASMINOIDES STAR JASMINE
PERENNIALS
AGA PAT 1G 13 AGAPANTHUS 'PETER PAN' LILY-OF-THE-NILE
CAM PUS 1G 14 CAMPANULA PORSCHKYANA BONNIE BELLFLOWER
DIA PIN 1G 9 DIANTHUS 'PINKIE' JUNIPER BOARD
HEM HYB 1G 13 HEMEROCALLIS 'STELLA DE ORO' DAYLILY
LAV MUN 1G 6 LAVENDULA C. 'RANDSTEAD' ENGLISH LAVENDER
PEN GLO 1G 4 PENSTEMON GLOXINIOIDES GARDEN PENSTEMON
SAL LEU 1G 4 SALVIA LEUCANTHA MEXICAN BUSH SAGE
VER PER 1G 13 VERBENA PERUVIANA 'PURPLE SAND VERBENA
ZAN AET 1G 10 ZANTEDESCHIA AETHIOPICA COMMON CALLA
ZAU CAL 1G 22 ZAUSCHNERIA CALIFORNICA CALIFORNIA FUCHSIA
VINES
TRA JAS 5G 1 TRACHELOSPERMUM JASMINOIDES -ESP. STAR JASMINE '
GROUND COVER
COT COR 1G 1 COTONEASTER DAMMERI 'CORAL BEAUTY' BEARBERRY COTONEASTER
NOTE 1 ALL NEW PLANTINGS TO BE COVERED WITH GREEN NYLON NETTING FOR PROTECTION FROM DEER
NOTE 2 ALL LANDSCAPE AREAS TO BE COVERED WITH 1 1/2" OF MULCH OR BARK MULCH
DRIVEWAY LEVEL
FOOTING
KEYWAY
PIER
SIDE VIEW
FRONT ENTRY DETAIL
SCALE 1/4" = 1'0"
DRAINAGE FILL
12" THICK MIN.
TRENCH TO BE WRAPPED W/ FILTER CLOTH
VERSA-LOK BLOCK MT. AS NOTED ON PLAN
TIE BACK
GROUND LEVEL
ANGTECH EXCAVATION LINE
PERFORATED DRAIN PIPE
GRANULAR LEVELING PAD 6" MIN. THICKNESS
VERSA-LOK WALL DETAIL
SCALE 1/4" = 1'0"
ENTRY LEVEL
DRIVEWAY LEVEL
CONCRETE FOOTING
#4 STEEL REBAR
FRONT VIEW
8" x 8" x 16" CINDER BLOCK W/ STUCCO FACIA
#4 STEEL REBAR
CONCRETE FOOTING
3" DIA. OF 1 CU.FT. OR 2" DEEP OF WOOD CHIPS OR TREE BARK 3/4" DIA. SIZE
1" ABOVE FINISH GRADE
FINISH GRADE
BOTTOM OF BASIN
EXCAVATED OR DRILLED HOLE
BACKFILL
18"
LANDSCAPE PLAN
DATE: 3-22-04
SCALE: 1"=10'-0"
N
EXAMPLE
Landscape Plan #2
See submittal checklist for complete requirements.
L2
LIGHTING LEGEND
STM. QTY DESCRIPTION MODEL NO. VOLT MAX WATT LAMP FINISH
B 23 HADCO ULTRA HL1-A 12 27 #156* BLACK
- 5 B-K STEP STAR 5/9-3-WHW-2 12 35 FAS WHITE
THE RESIDENCE OF