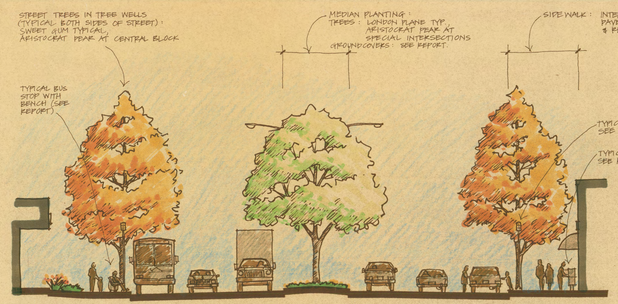

TYPICAL SECTION - DOWNTOWN CORE
MT. DIABLO BLVD. - LOOKING EAST
1/8" = 1'-0"

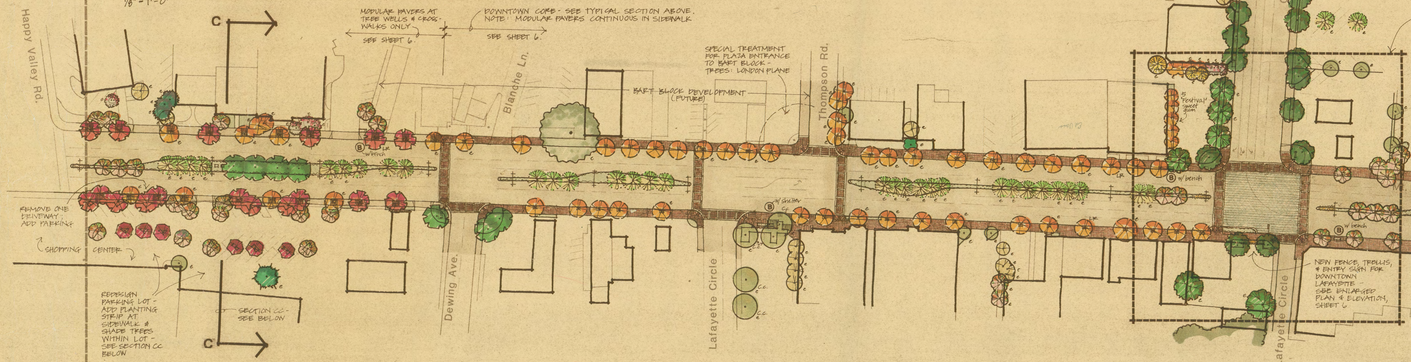

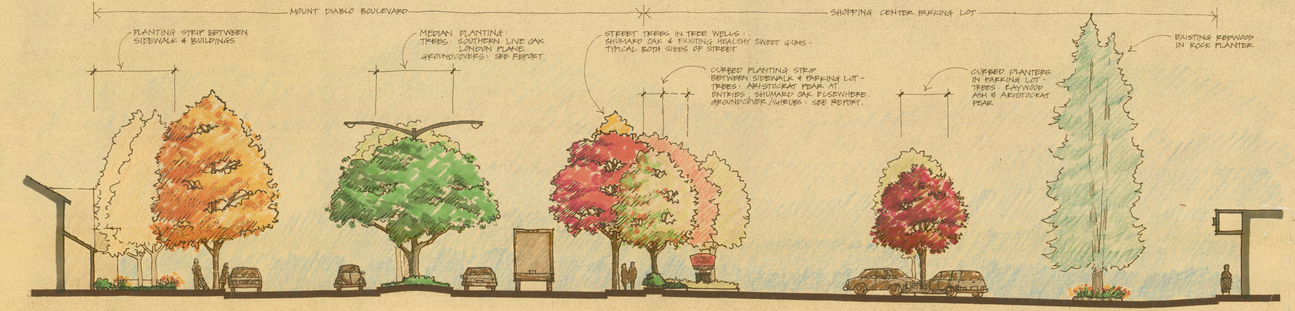

SECTION C - C
1/8" = 1'-0"

SHEET 2